MOUZA :- BINURIA , J.L.NO- 54
P:S :- BOLPUR, DIST :- BIRBHUM
SCALE :- 1" = 66'-0"

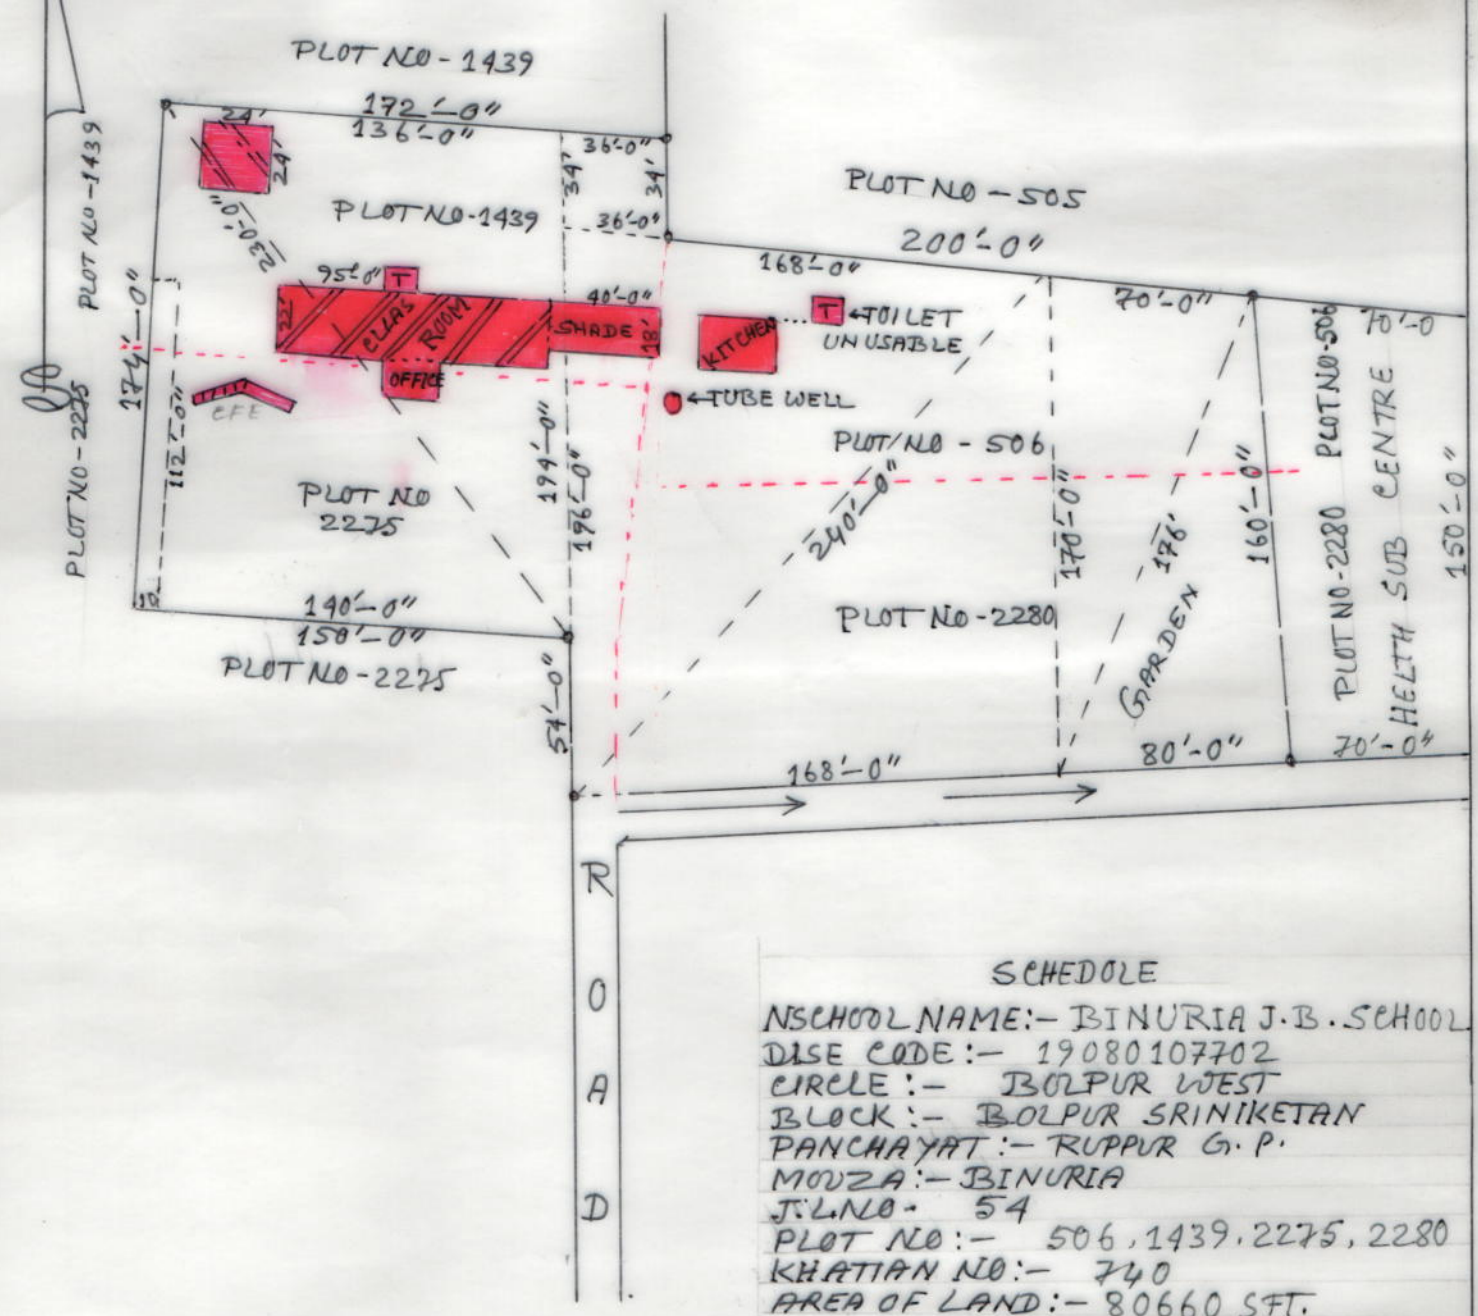

SCHEDOLE

NSCHOOL NAME :- BINURIA J.B. SCHOOL
DISE CODE :- 19080107702
CIRCLE :- BOLPUR WEST
BLOCK :- BOLPUR SRINIKETAN
PANCHAYAT :- RUPPUR G.P.
MOUZA :- BINURIA
J.L.NO - 54
PLOT NO :- 506, 1439, 2275, 2280
KHATIAN NO :- 740
AREA OF LAND :- 80660 SFT.
= 1.85 ACRE
USABLE AREA :- 8710 SFT
= 0.2 ACRE
FALLOW AREA :- 71950 SFT
= 1.65 ACRE

Lodan Mollak
Head Teacher
Binuria Junior Basic School
28/5/15

PREPARED BY
Laltu Mondal
Amin / Surveyor
Laltu Mondal
Regd.No-WB / K-156/98
Saldanga, Birbhum