DIST-BIRBHUM
P.S.-BOLPUR
MOUZA-D.NARAYANPUR & MULUK
J.L. NO-120 & 121

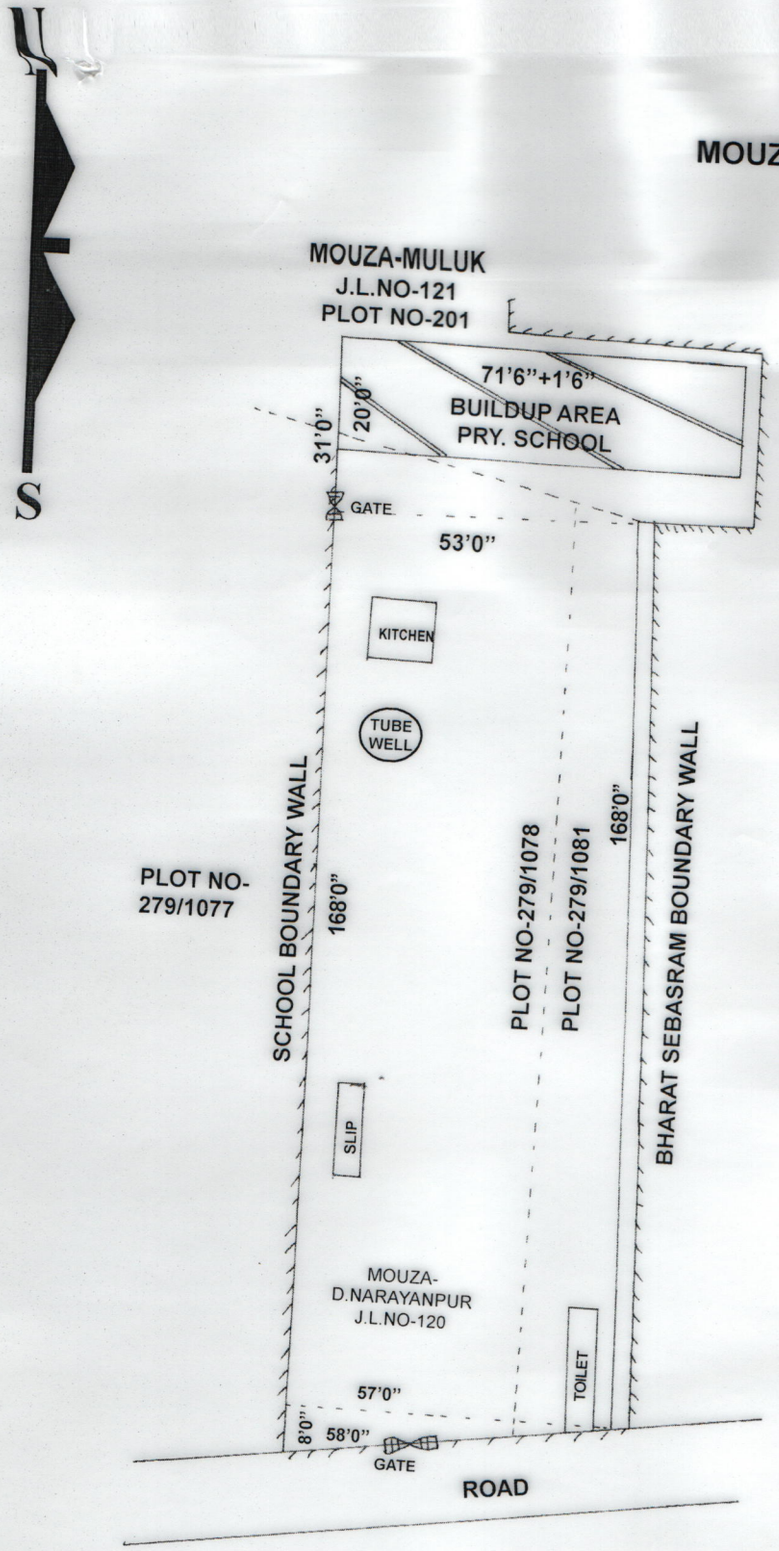

SCALE 1"=33'0"

SCHEDULE
SCHOOL NAME-
KALIDANGA ADIBASI PRY. SCHOOL
DISE CODE- 0110003
CIRCLE-BOLPUR WEST
BLOCK- BOLPUR SRINIKETAN
PANCHAYAT- RAIPUR SUPUR
MOUZA- D.NARAYANPUR & MULUK
J.L. NO-120,121
PLOT NO-279/1081,279/278 & 201
KHATIYAN NO-341,421,2
AREA OF LAND- 13939 Sqft.
USABLE AREA-1661 Sqft.
FALLOW AREA-12278 Sqft.
AREA OF ANG CENTRE- NO
AREA OF UPPER PRY.- NO

Goutam Laha
GOUTAM LAHA
Regd. No-1983
Sl. No-285