DIST- BIRBHUM - P.S- KHOYRASOLE
MOUZA - GOPAL-PUR - d.L.NO- 6
LR. KHATIAN NO- 94/1 PLOT NO- 341 AREA 4.50 Acre.
NOT TO SCALE

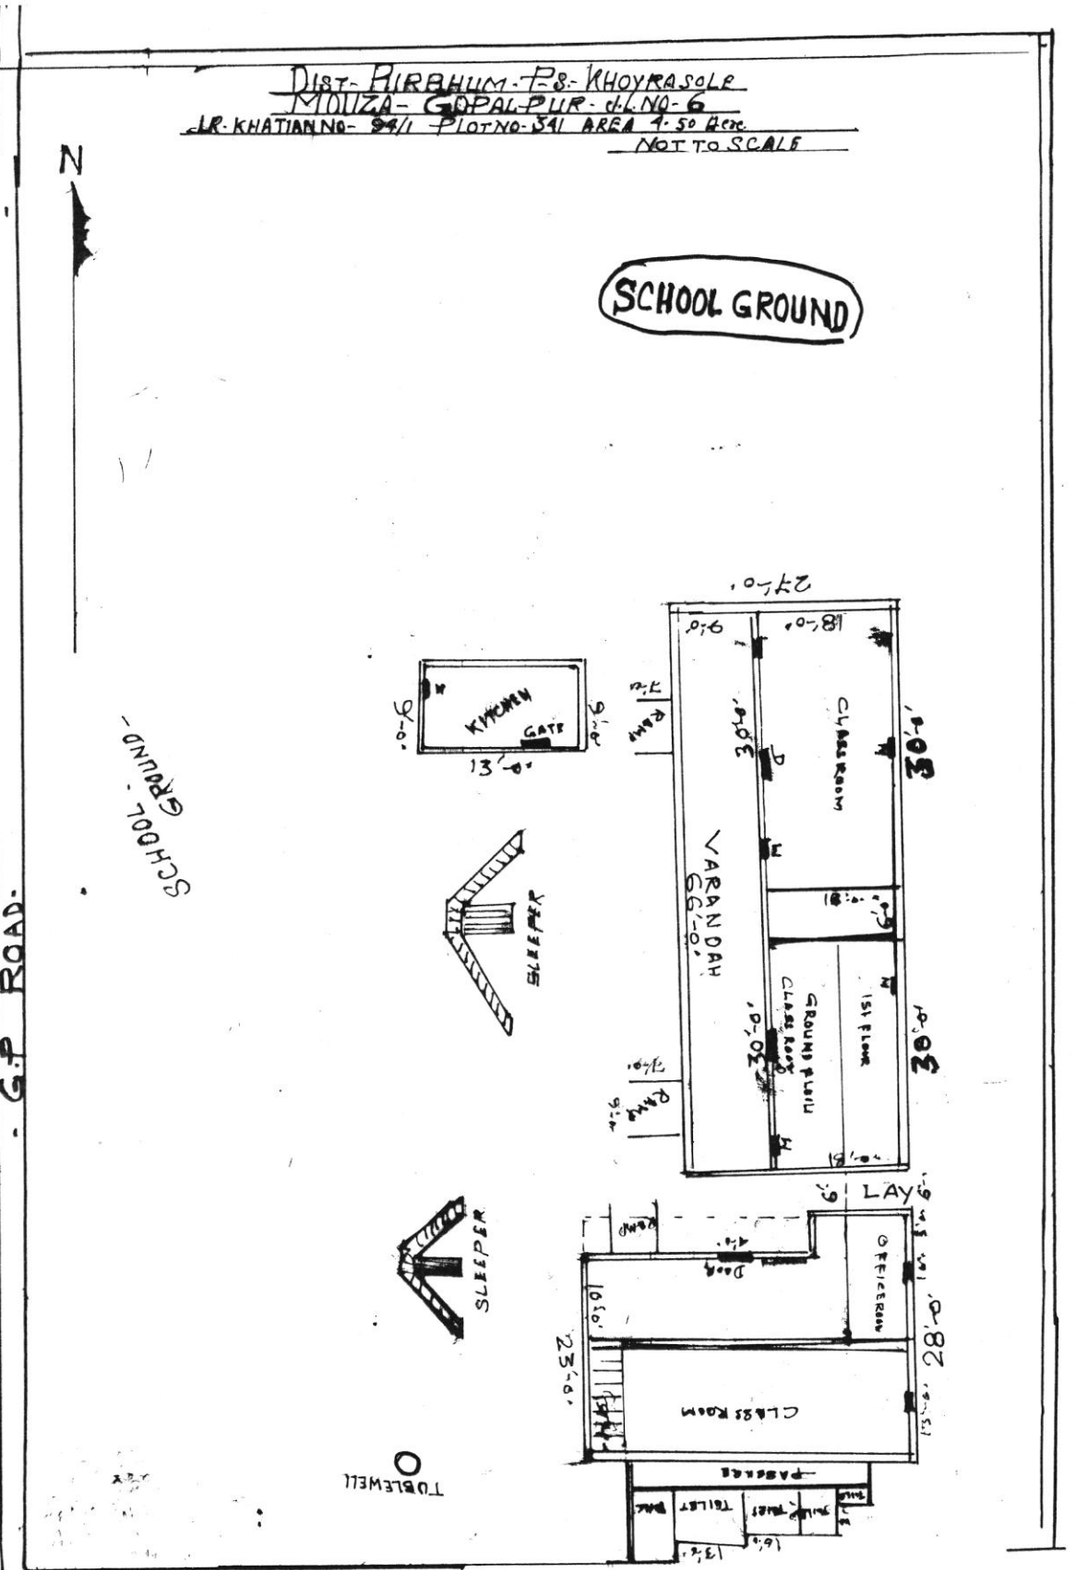

-SCHEDULE-

SCHOOL NAME-	RAMUNIBOHAL PRY. SCHOOL
DISE-CODE NO-	19081100802
CIRCLE-	KHOYRASOLE
BLOCK-	KHOYRASOLE
PANCHAYET-	LOKE-PUR
MOUZA-	GOPAL-PUR
d.L.NO-	6
PLOT NO	341.
KHATIAN NO	94/1
AREA	4.50 Acre.
USABLE AREA	4.40 DO.
FALLOW AREA	
AREA OF ANG CENTRE	
AREA OF UPPER PRY-	

Prepared by
Sk. Samsul
Sr. SAMSUL
VILL
BIRBHUM