MOUZA- ABDAR PUR, J.L. NO- 97, P.S. SURI, DIST- BIRBHUM.

SCALE- 1" = 16 1/2'

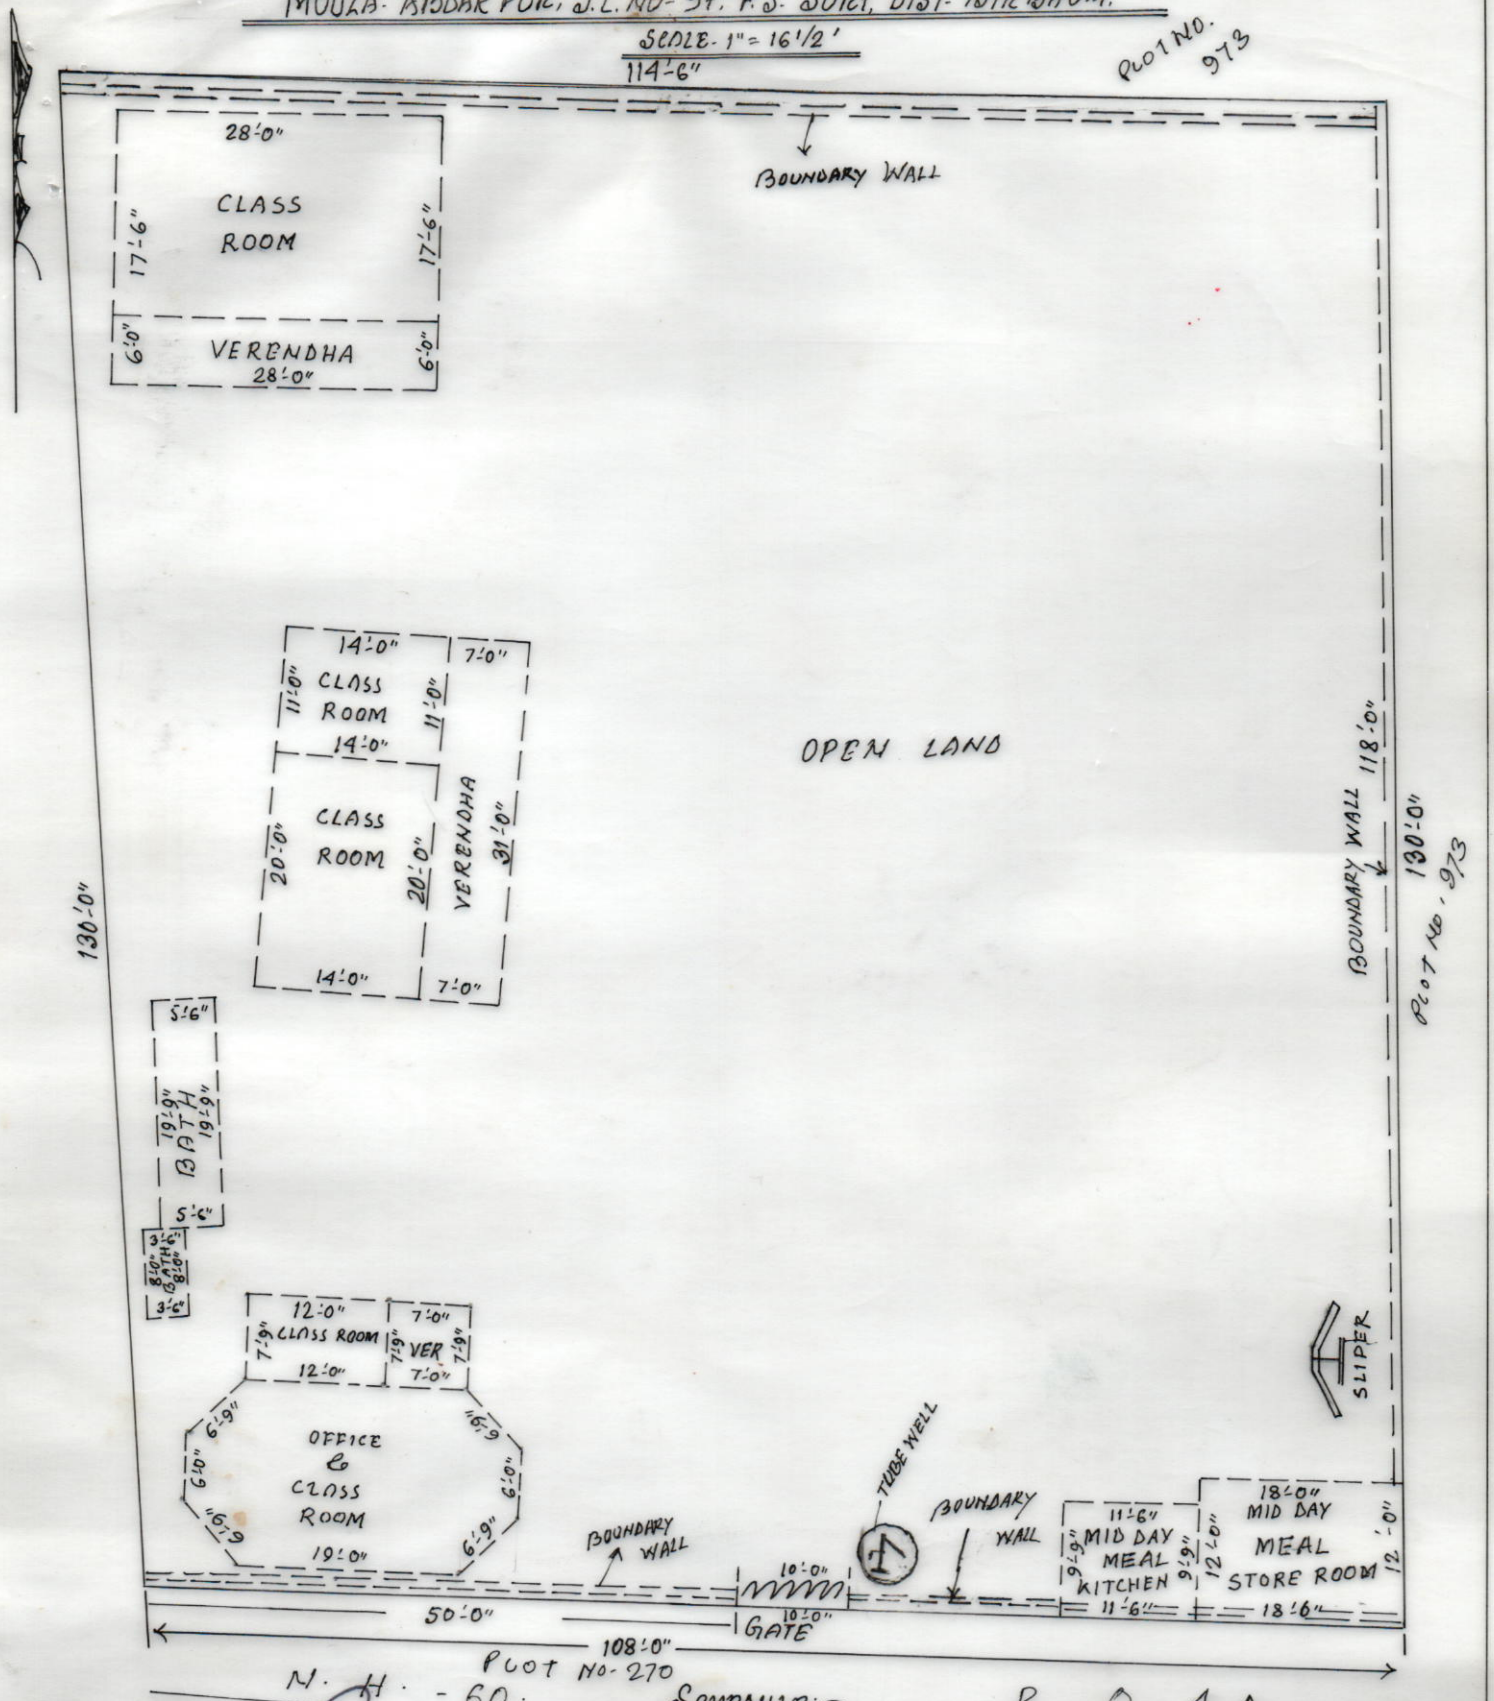

SCHEDULE:-

SCHOOL NAME:- ABDAR PUR. PRY SCHOOL	
DISE CODE:- 19080506203	KHATIAN NO:- 72
CIRCLE:- SADAR WEST.	AREA OF LAND 14463 SFT. OR 33 DECIMAL
BLOCK:- SURI - I	USABLE AREA:- 2335 SFT.
PANCHAYAT:- MULLICK PUR.	FALLOW AREA:- 12,128 SFT.
MOUZA - ABDAR PUR,	AREA OF ANG CENTRE:-
J.L.NO:- 97	AREA OF UPPER PRY:-
PLOT NO:- 973/1062	

SEAL & SIG - H.T.
Teacher-In-Charge
ABDARPUR PRY. SCHOOL
P.O - Barabagan, Birbhum

DROW BY:-

Sanjay Kumar Garain
SURVEYOR
Reg. No.-1836/01
SURI, BIRBHUM